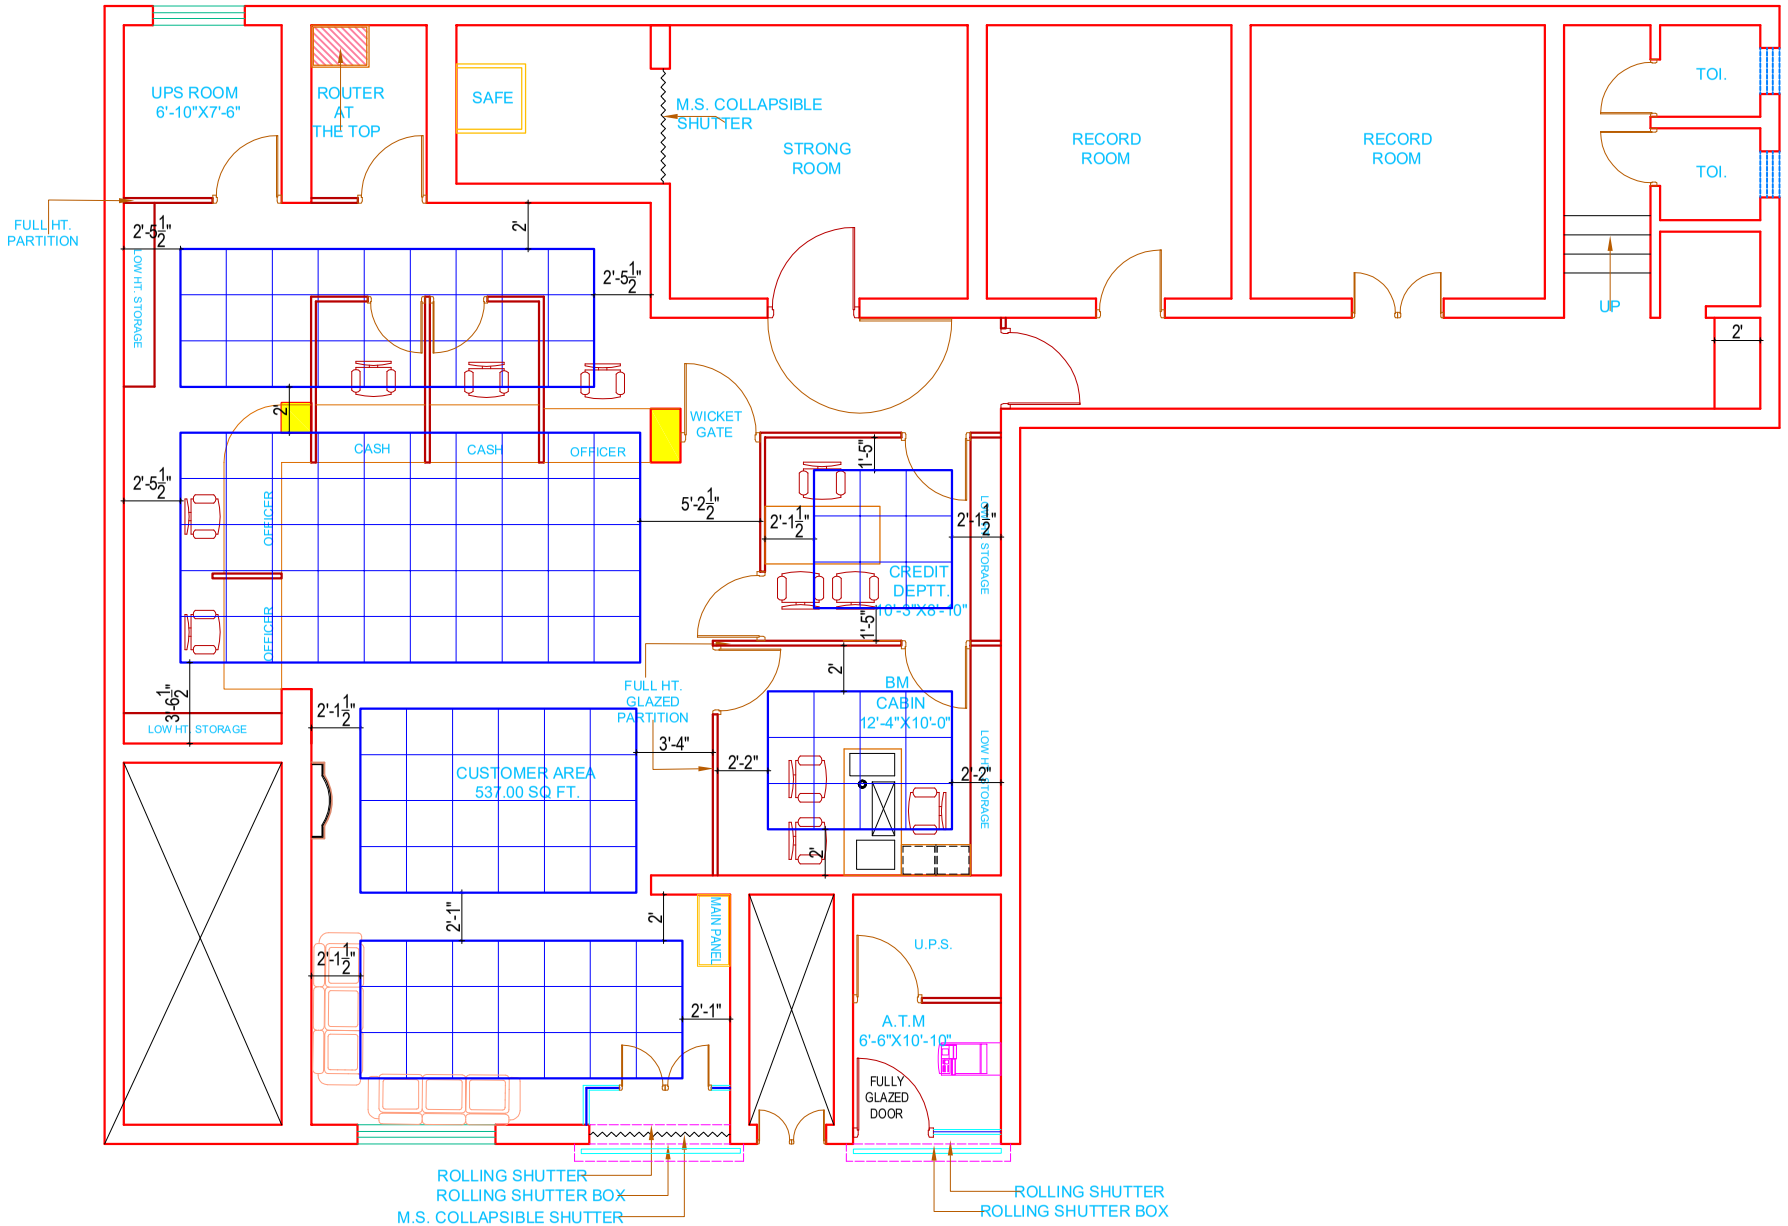

PROJECT:-	DRG. TITLE:-	DATE:-	NORTH:-	DRAWN BY:-	
FALSE CEILING PLAN FOR INDIAN BANK BRANCH AT KAISERGANJ, ZONAL OFFICE, BAHRAICH.	GROUND FLOOR PLAN	FEB-2026			

GUNJAN & ASSOCIATES
ARCHITECTS, ENGINEERS, INTERIOR AND LANDSCAPE DESIGNERS.
141, SAINIK NAGAR, LANE NO-9,
RAEBARELI ROAD LUCKNOW-226002
Telephone No-:- +0522-3553324
Phone No:- +9838818489, 9839018489
E-Mail:-studio@gunjanandassociates.com
Web:-www.gunjanandassociates.com