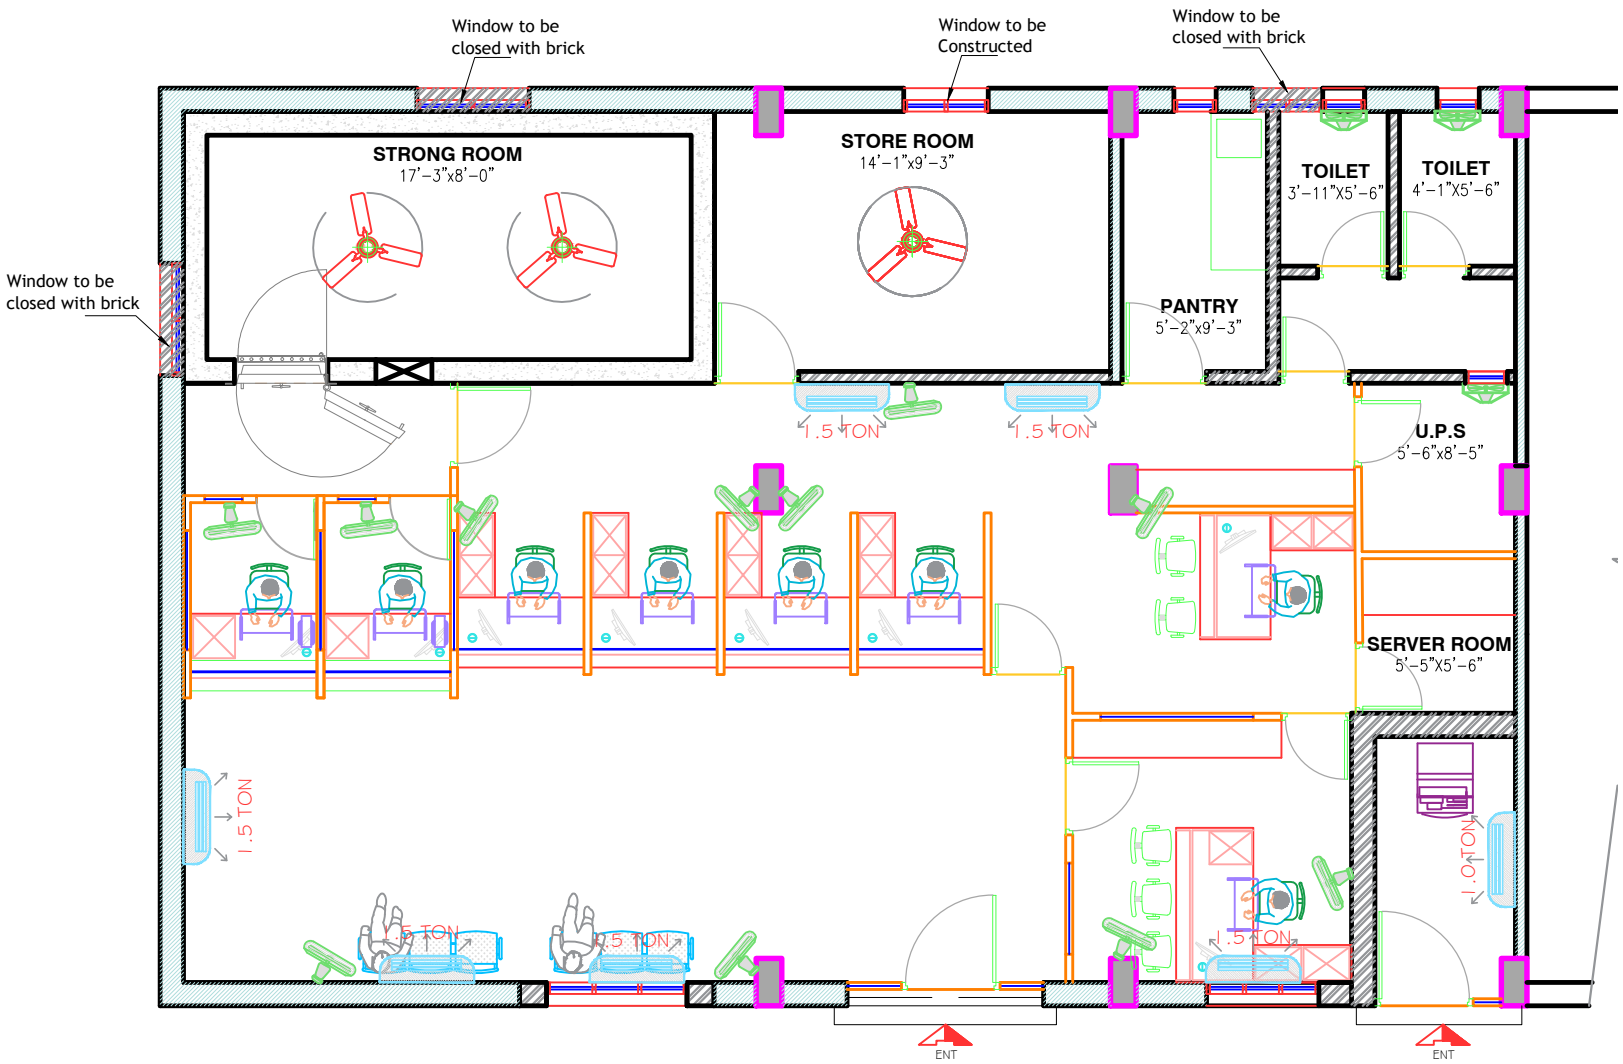


| LEGEND OF FAN | | |
|---|---|---|
| MARK | DESCRIPTION | NOS |
| | 1200 MM. CELING FAN | 2 |
| | 400 MM. WALL FAN | 11 |
| | 225 MM. EXHUST FAN | 3 |

| SCHEDULE OF A.C. | | |
|---|---|---|
| MARK | DESCRIPTION | No. |
| | 1.5 TON | 6 |
| | 1.0 TON | 1 |

ELECTRICAL LAYOUT PLAN

E
N S
W

| | | | |
|---|---|---|---|
| Clint Name. INDIAN BANK | Drg. Title. ELECTRICAL LAYOUT PLAN(A.C & Fan) | Rev no | Drg. No. |
| Location. JAJPUR ROAD | | | Drawn by.SSA |
| | | | Date. |

Techno Arch

Plot No.- 717, Jadupur, Near Ranasinghpur Moo Bus stand. Bhubaneswar Ph. 0674-2551479 Mobile. 9437169632