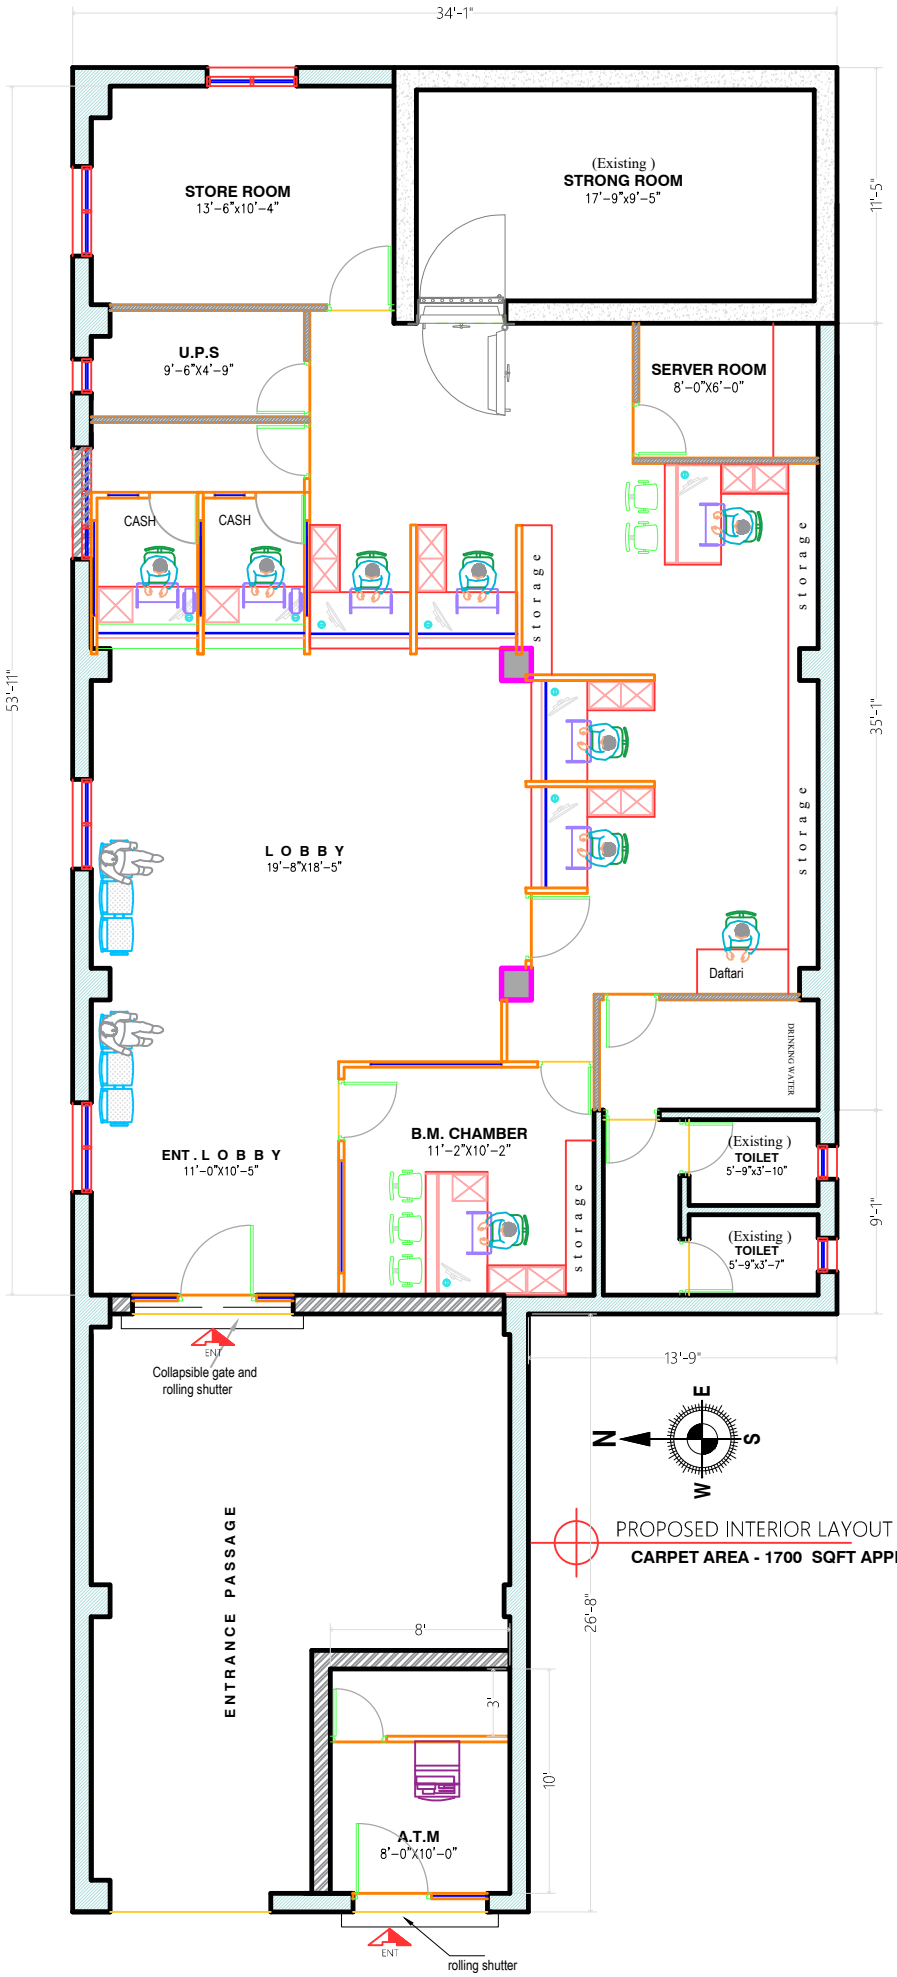

Clint Name.	Drg. Title.	Rev. No.	Drg. No. 1	
INDIAN BANK	PROPOSED INTERIOR LAYOUT PLAN	0	Drawn by SSA	Techno Arch
Location. BALESWAR			Date. 17/10/2023	Plot No.- 71/7, Jaiupur, Near Ranasinghpur Moo Bus stand. Bhubaneswar Ph. 0674-2551479 Mobile. 9437189632