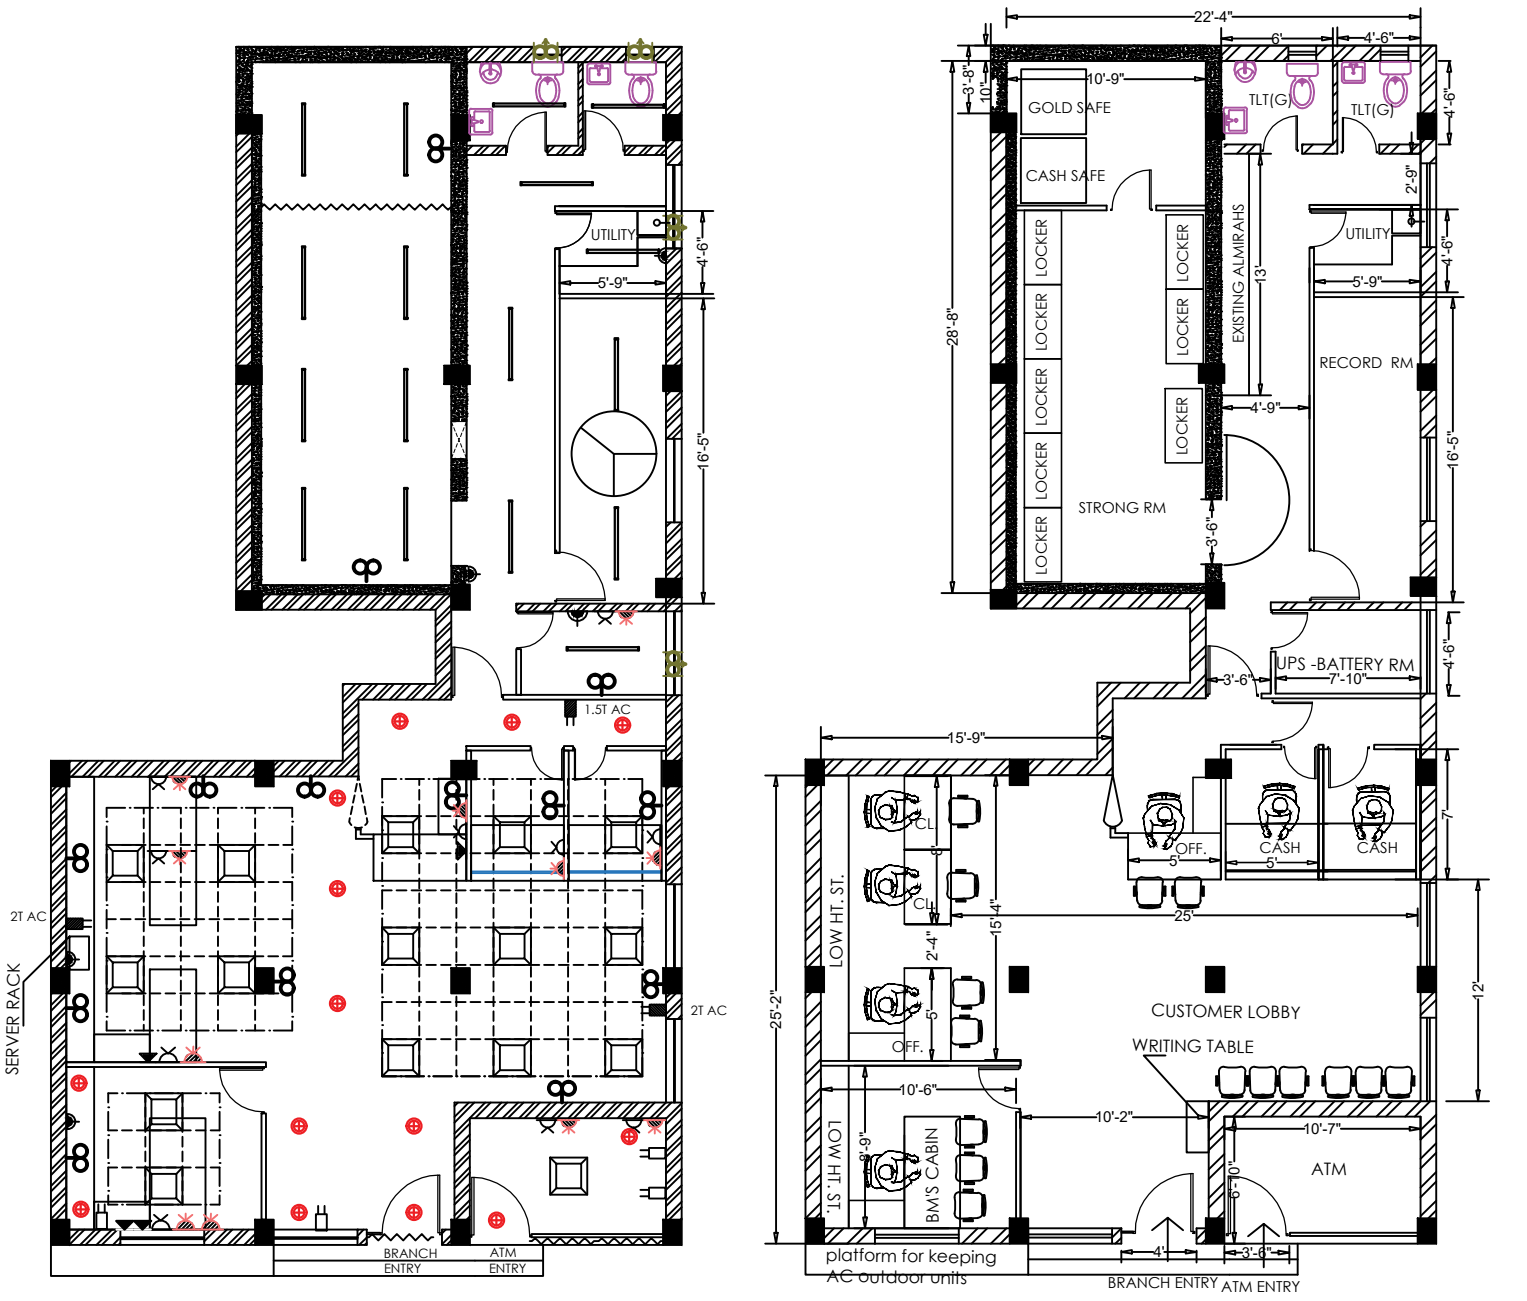

LEGEND

	PLUTO LHEWEIP6PW1W042 42W 840 2'X2' HAVELLS	16
	INTEGRA LHEBGTP5PZ1W015 15W 830 HAVELLS	15
	ENDURA LINEAR NEO LHEWEBP5IN1W010 10W 830	15
	EXHUST FAN	4
	A.C STARTER (2 T/1.5T)	3
	A.C STARTER (1T)	4
	TEL. OUTLET	03
	6/16A PLUG (RP)	5
	6A PLUG (RP)	12
	3X6A PLUG (UPS)	12
	BRACKET FAN	14
	CEILING FAN WITH GUARD	1

PROPOSED LAYOUT PLAN OF OF RAJBATI BRANCH SHIFTED TO NEW PREMISES

INDIAN BANK,

UNDER ZONAL OFFICE, BARASAT

KALPANGAN CONSULTANTS PVT. LTD.
FLATNO.9, 4,DR.SUNDARI MOHAN AVENUE
KOLKATA-14,PH.NO.-9830162952

BUILT UP AREA OF THE PREMISES : 1558 SQFT
LESS TOILET AREA : 48 SQFT
LESS INTERNAL WALLS & PILLAS AREA :10 SQFT

CARPET AREA OF THE PREMISES : 1500 SQFT

N

DATE -13/12/2023