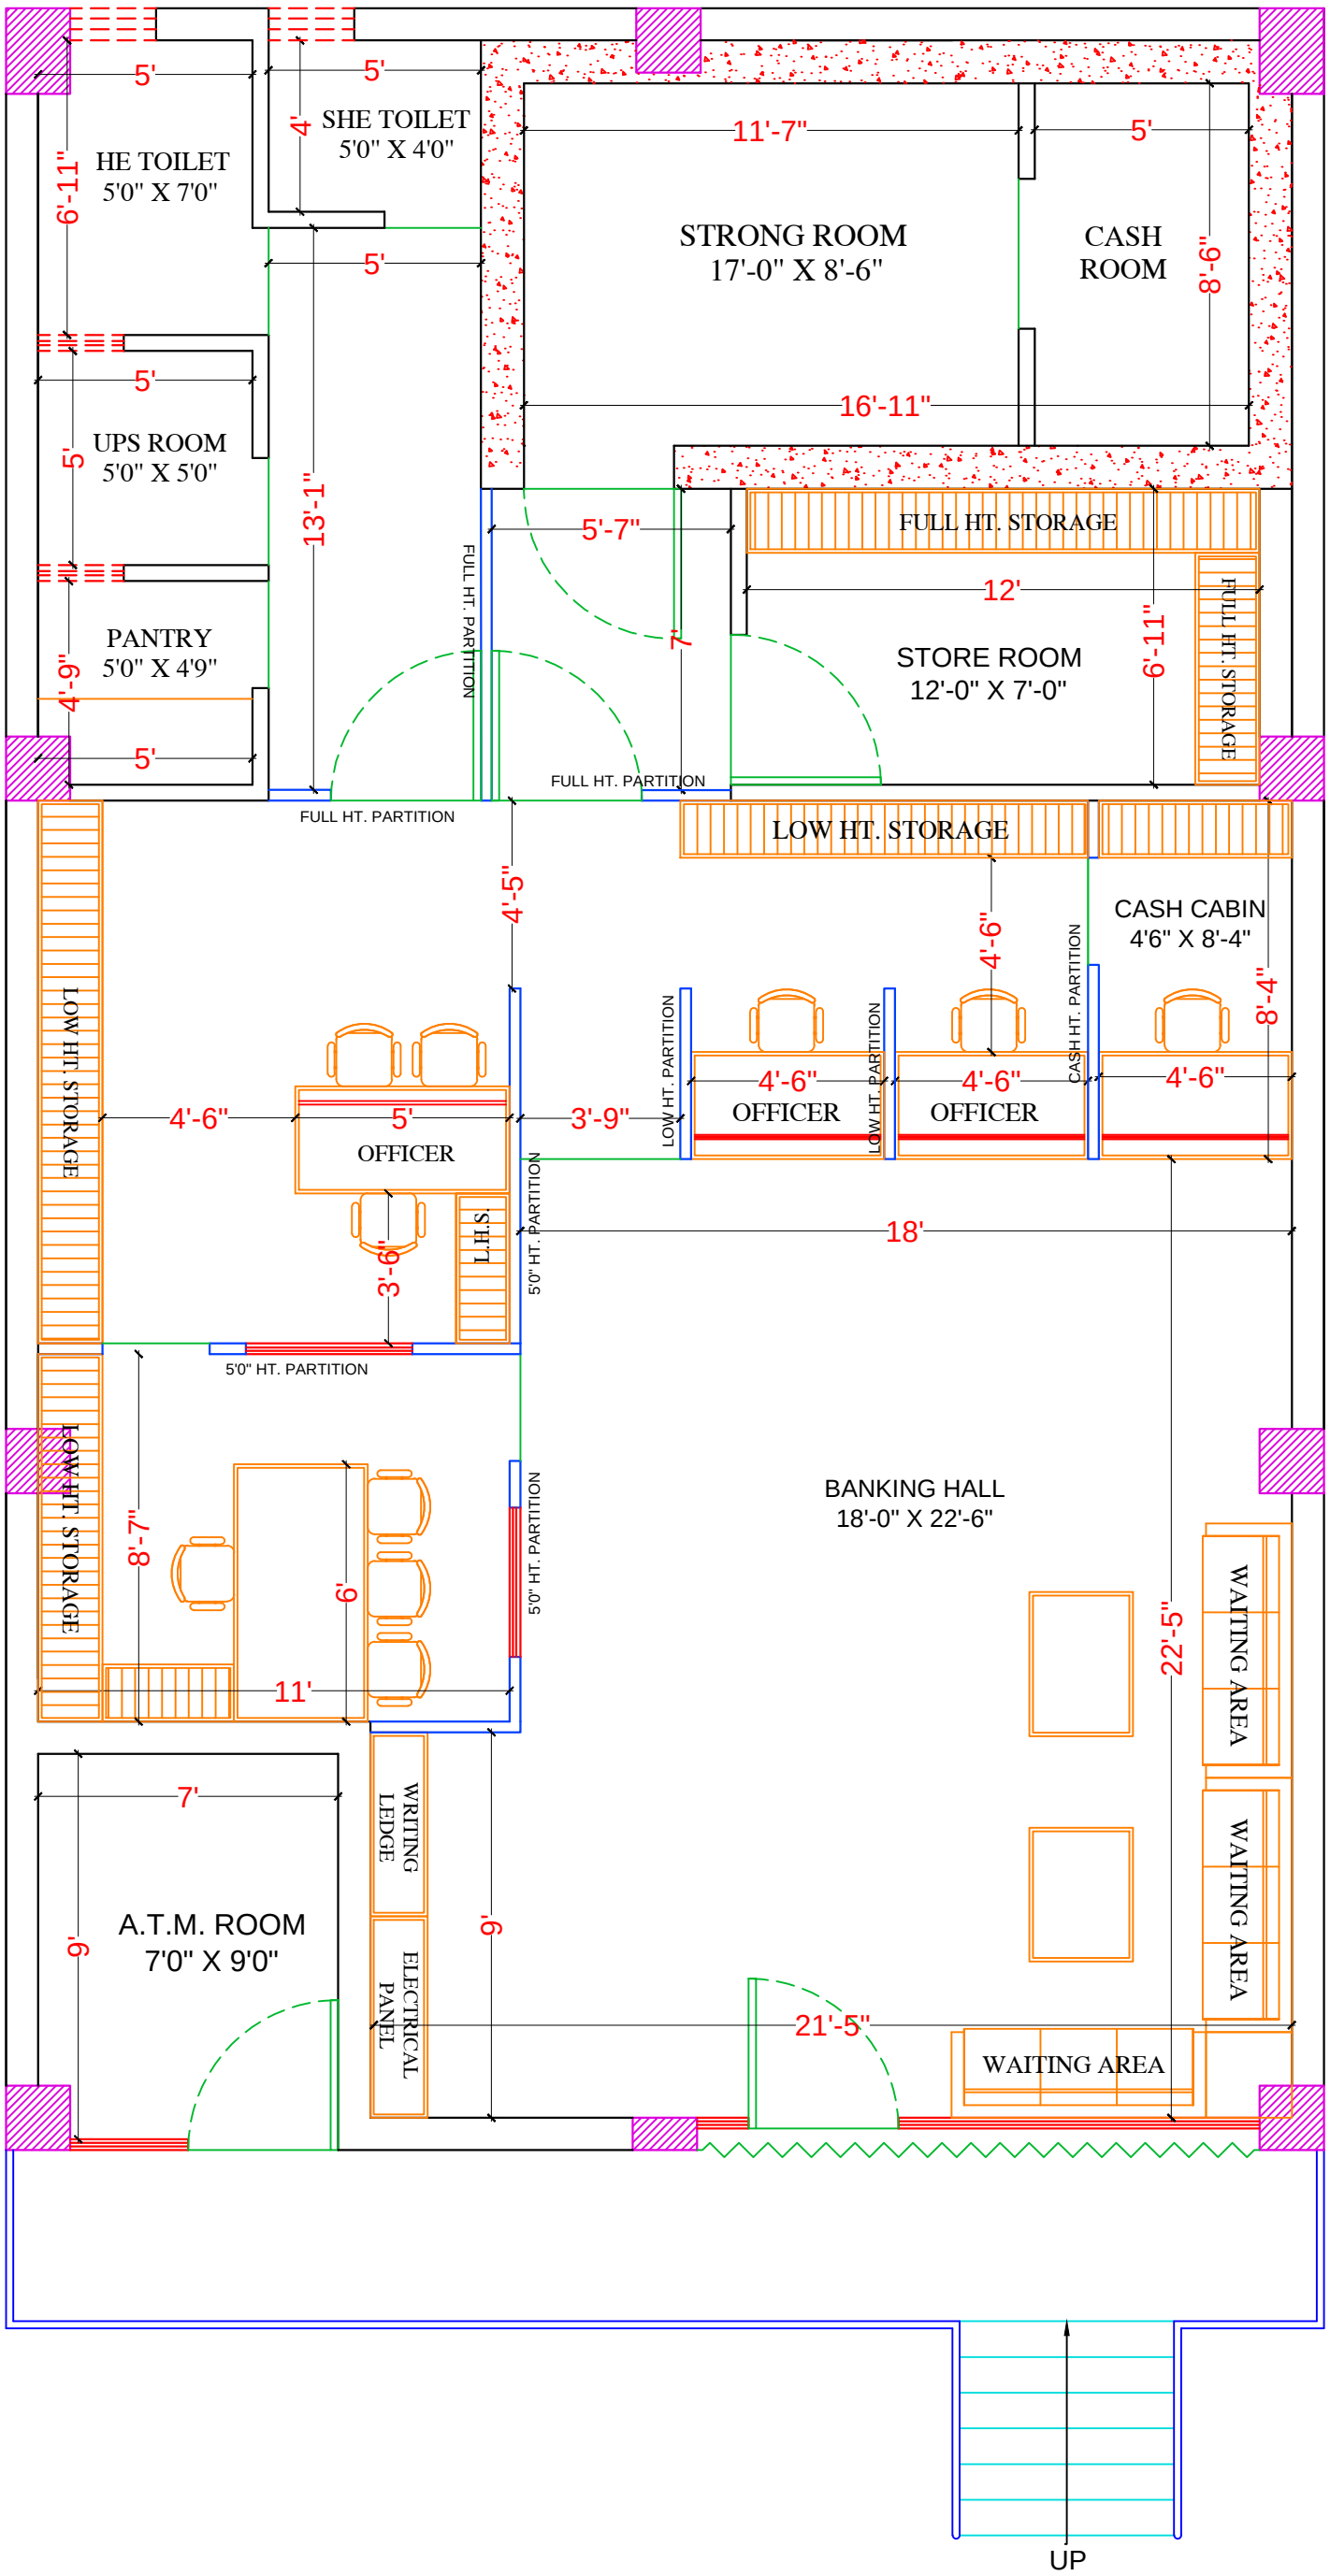

FINAL PLAN

PROPOSAL PLAN FOR :- INDIAN BANK , REENGUS BRANCH, SIKAR DIST.

YASH GARG DESIGNER'S

ARCHITECTS
PLANNERS
INTERIOR DESIGNERS
LANDSCAPERS

106, NANDPURI COLONY,
MALVIYA NAGER ,
JAIPUR 302017.
PH.NO: 9929595589
E-MAIL : -
yashgarg_2004@yahoo.co.in

DATE	SCALE:-	DWG.NO.	PROJ.NO.
12-08-2025	N.T.S.	P.P._01	IN1605

N

THIS DRAWING AND DESIGN IS THE SOLE PROPERTY OF ARCHITECT YASH GARG AND SHALL NOT BE TRACED COPIED REPRODUCED MODIFIED LENT OR MADE UNAUTHORISED USE OF IN ANY OTHER MANNER WITHOUT THE WRITTEN PRIOR CONSENT OF THE ARCHITECT