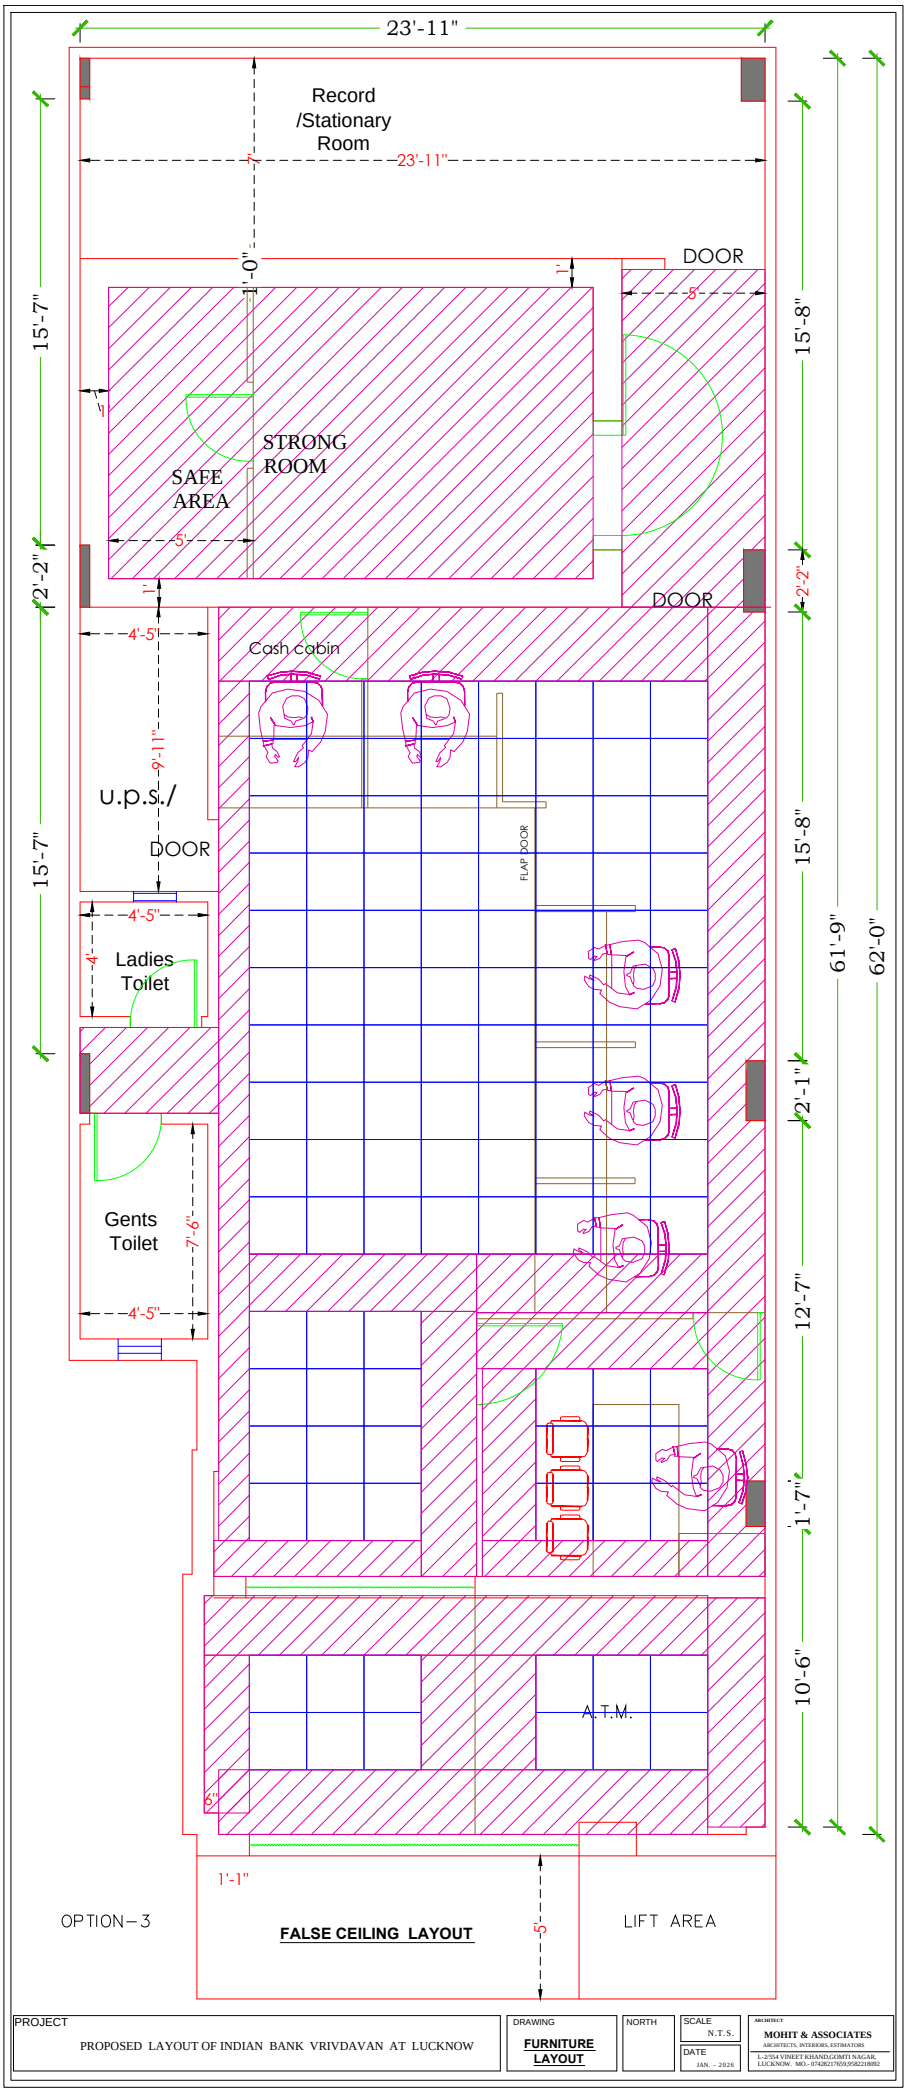

PROJECT	DRAWING	NORTH	SCALE	ARCHITECT
PROPOSED LAYOUT OF INDIAN BANK VRIVDAVAN AT LUCKNOW	FURNITURE LAYOUT		N.T.S.	MOHIT & ASSOCIATES ARCHITECTS, INTERIORS, ESTIMATORS
			DATE JAN. - 2026	L-2/554 VINEET KHAND,GOMTI NAGAR, LUCKNOW. MO.- 07428217659,9582218882