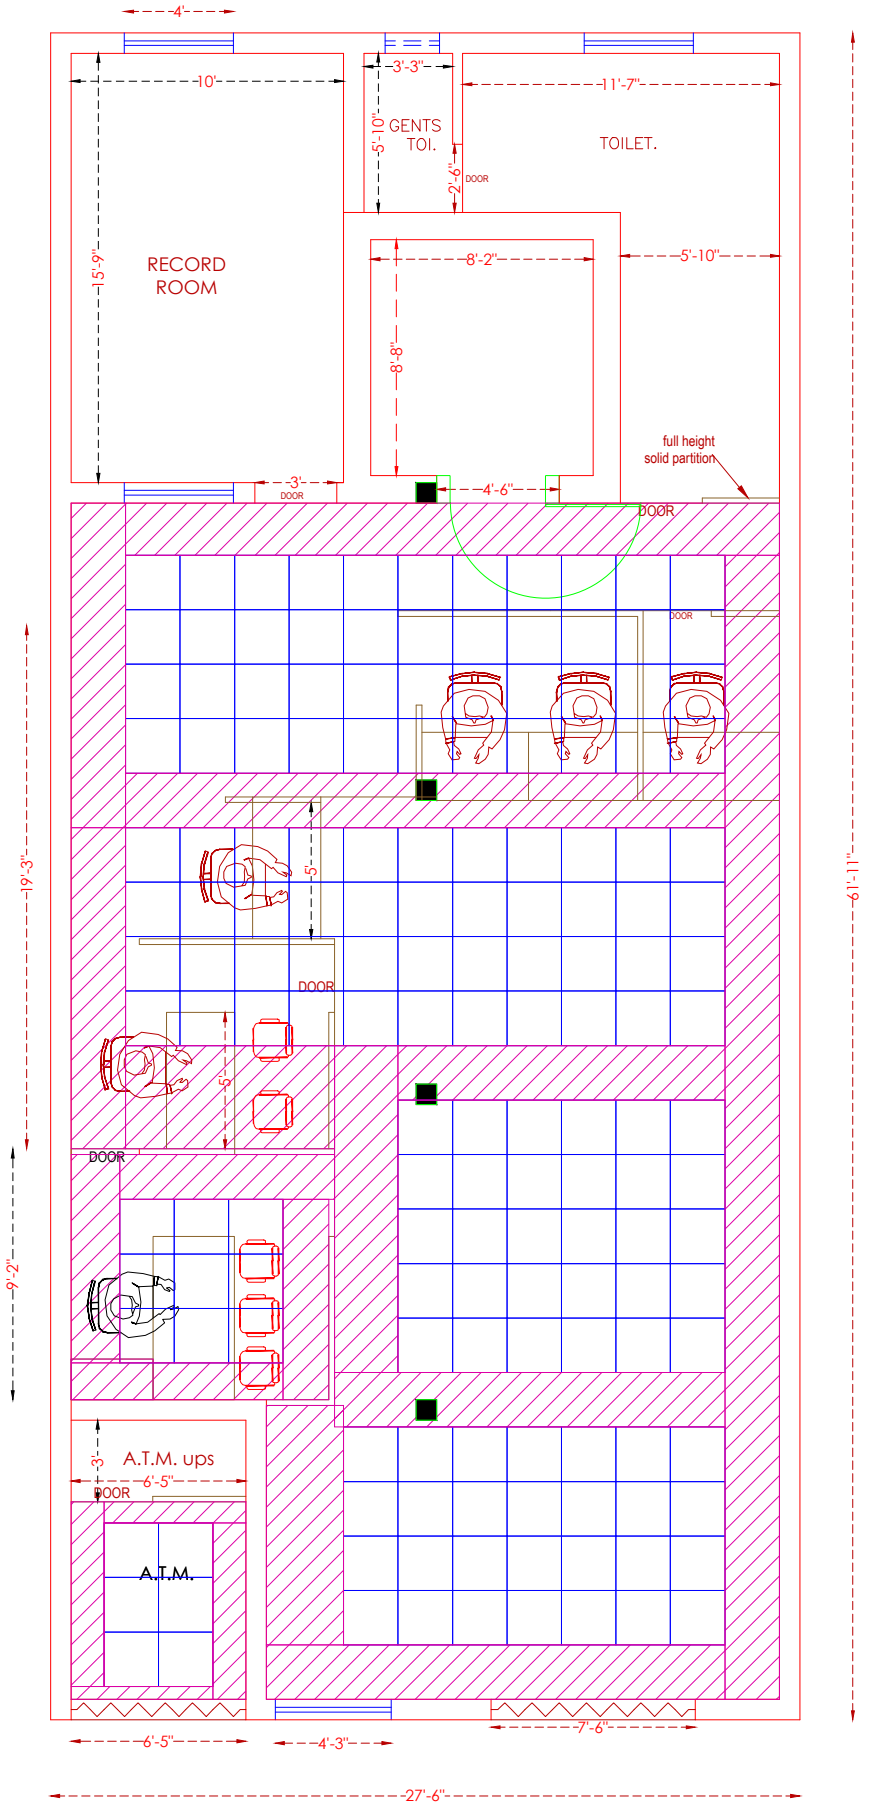

OPTION -7

PROJECT	DRAWING	NORTH	SCALE	ARCHITECT
PROPOSED LAYOUT OF INDIAN BANK BUBKAPUR MAROCHA BRANCH - DISTRICT BHARAICH	**CEILING LAYOUT**		N.T.S.	**MOHIT & ASSOCIATES** ARCHITECTS, INTERIORS, ESTIMATORS L-2/554 VINEET KHAND,GOMTI NAGAR, LUCKNOW. MO.- 07428217659,9582218092
			DATE DEC 2025	