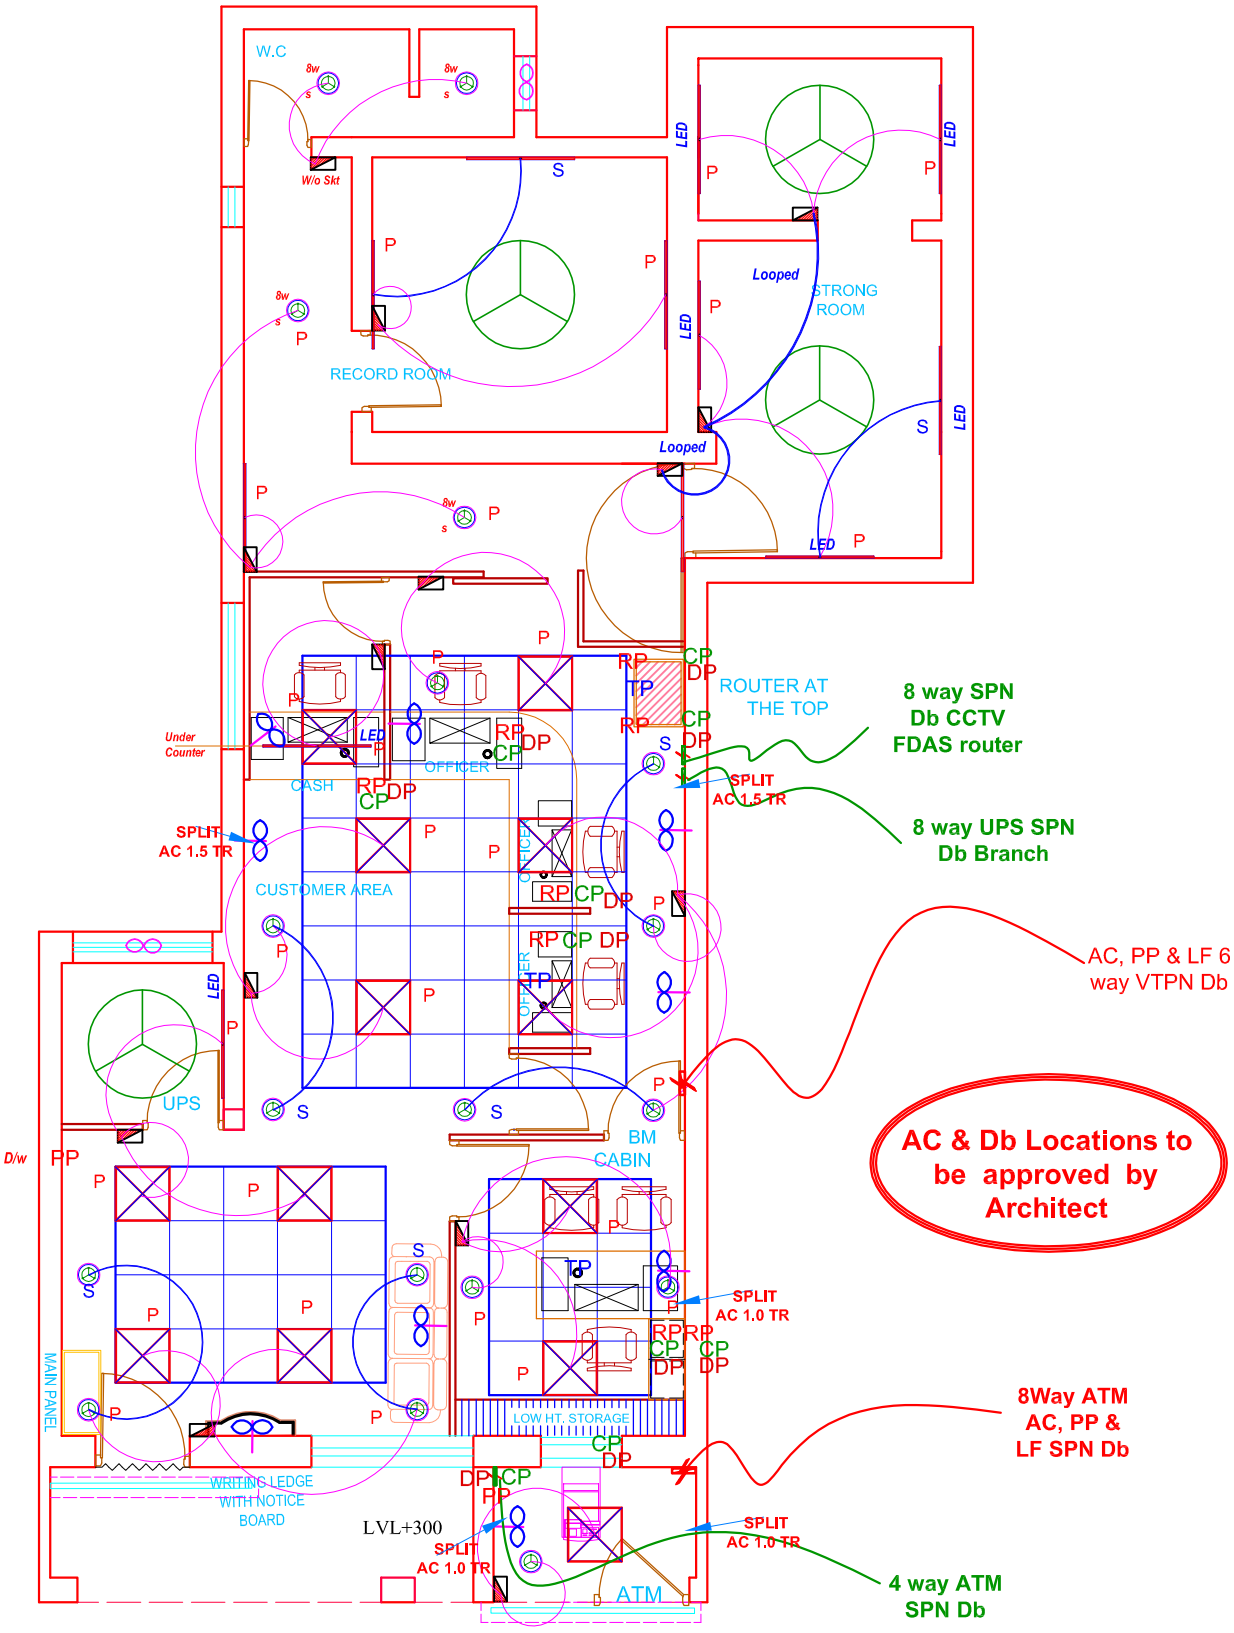

ALTERNATIVE-1

PROJECT:- ELECTRICAL PLAN FOR INDIAN BANK BRANCH AT SASPAN, ZONAL OFFICE, LUCKNOW.	DRG. TITLE:- GROUND FLOOR	NORTH:-	ARCHITECT:- GUNJAN & ASSOCIATES ARCHITECTS, ENGINEERS, INTERIOR AND LANDSCAPE DESIGNERS. 141, SAINIK NAGAR, LANE NO-9, RAEBARELI ROAD LUCKNOW-226002 Telephone No-:- +0522-3553324 Phone No:- +9838818489, 9839018489 E-Mail:-studio@gunjanandassociates.com Web:-www.gunjanandassociates.com
	DATE:- OCT-2025	DRAWN BY:-	