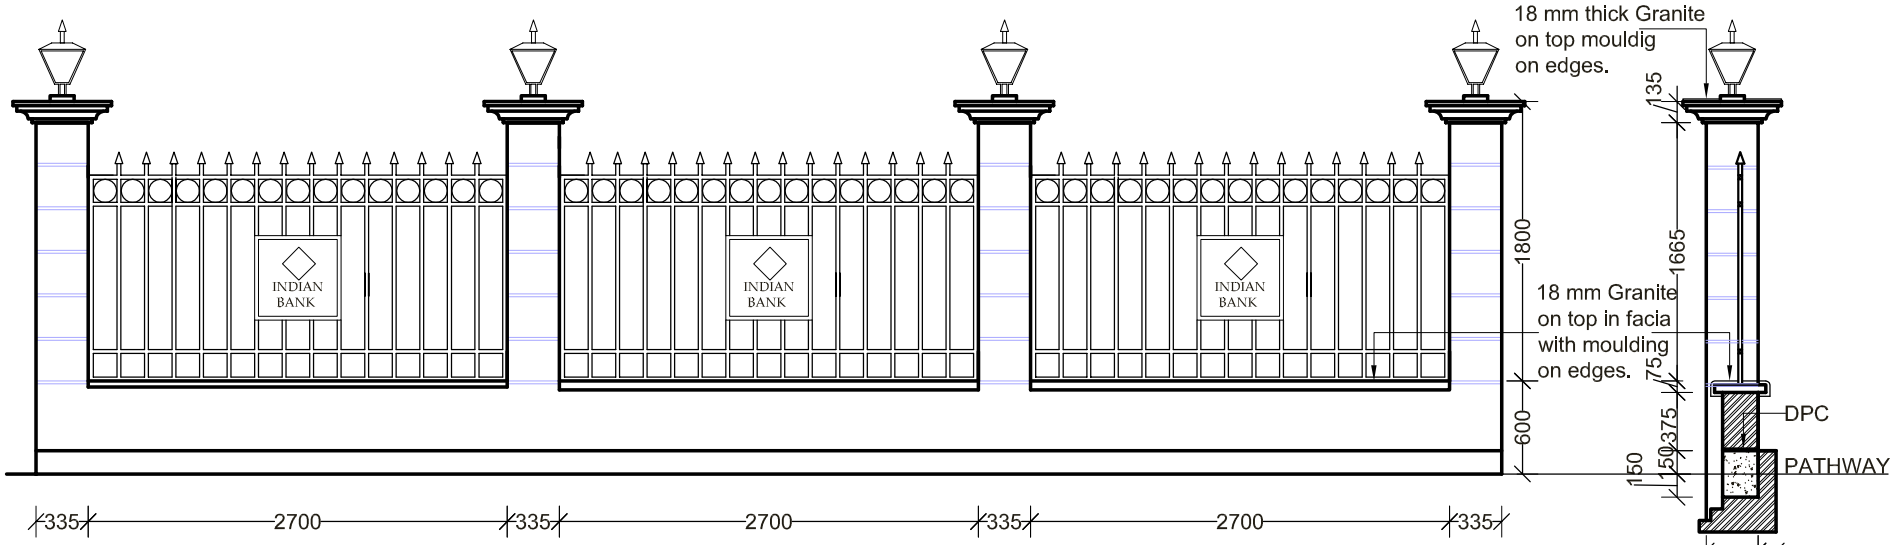

SECTION

ELEVATION

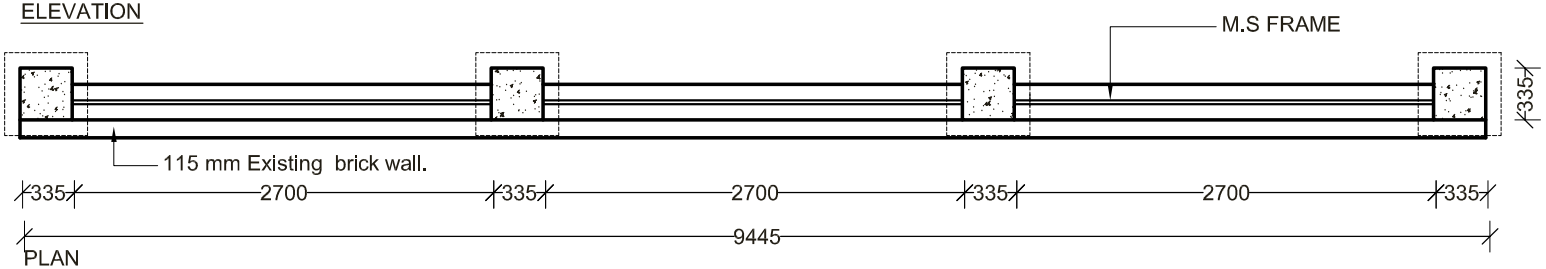

PLAN

BOUNDARY WALL DETAIL

Key Plan:-

General Notes:-

- ALL DIMENSIONS ARE IN METRES & MILIMETRES UNLESS OTHERWISE MENTIONED
- THE WRITTEN DIMENSIONS ARE TO BE FOLLOWED AND THE DIMENSIONS ARE NOT TO BE MEASURED FROM THE DAWING.
- THIS DRAWING IS TO BE READ IN CONJUNCTION WITH SETTING OUT DRAWING
- THIS DRAWING IS A SOUL PROPERTY OF M/S GUPTA & ASSOCIATES.DO NOT COPY OR USE WITHOUT PERMISSION OF THE FIRM.
- IF ANY CONSIPIRACY FOUND IN DRAWING OR AT SITE .BRING IT TO OFFICE.

FOR ISSUE

no	issued	date	sign

FOR REVISION

no	revised	date	sign

architects
GUPTA & ASSOCIATES
Architects,Interior designers, Planners
mobile- +91-9935330077
mail :- office.guptaassociates@gmail.com
9B-42 Mohankunj,Vrindavan Colony
Rae bareli Road Lucknow-226029

project title
STRUCTURAL RETROFITTING & ALLIED WORKS.

CLIENT:-
INDIAN BANK FGMO OFFICE LKO.

drawing title
BOUNDARY WALL DETAIL

north :

scale : 1:100	project no :
date : 07.05.2026	drawing no :
drawn by :	revision no :
checked by:	architect's sign :
approved by :	