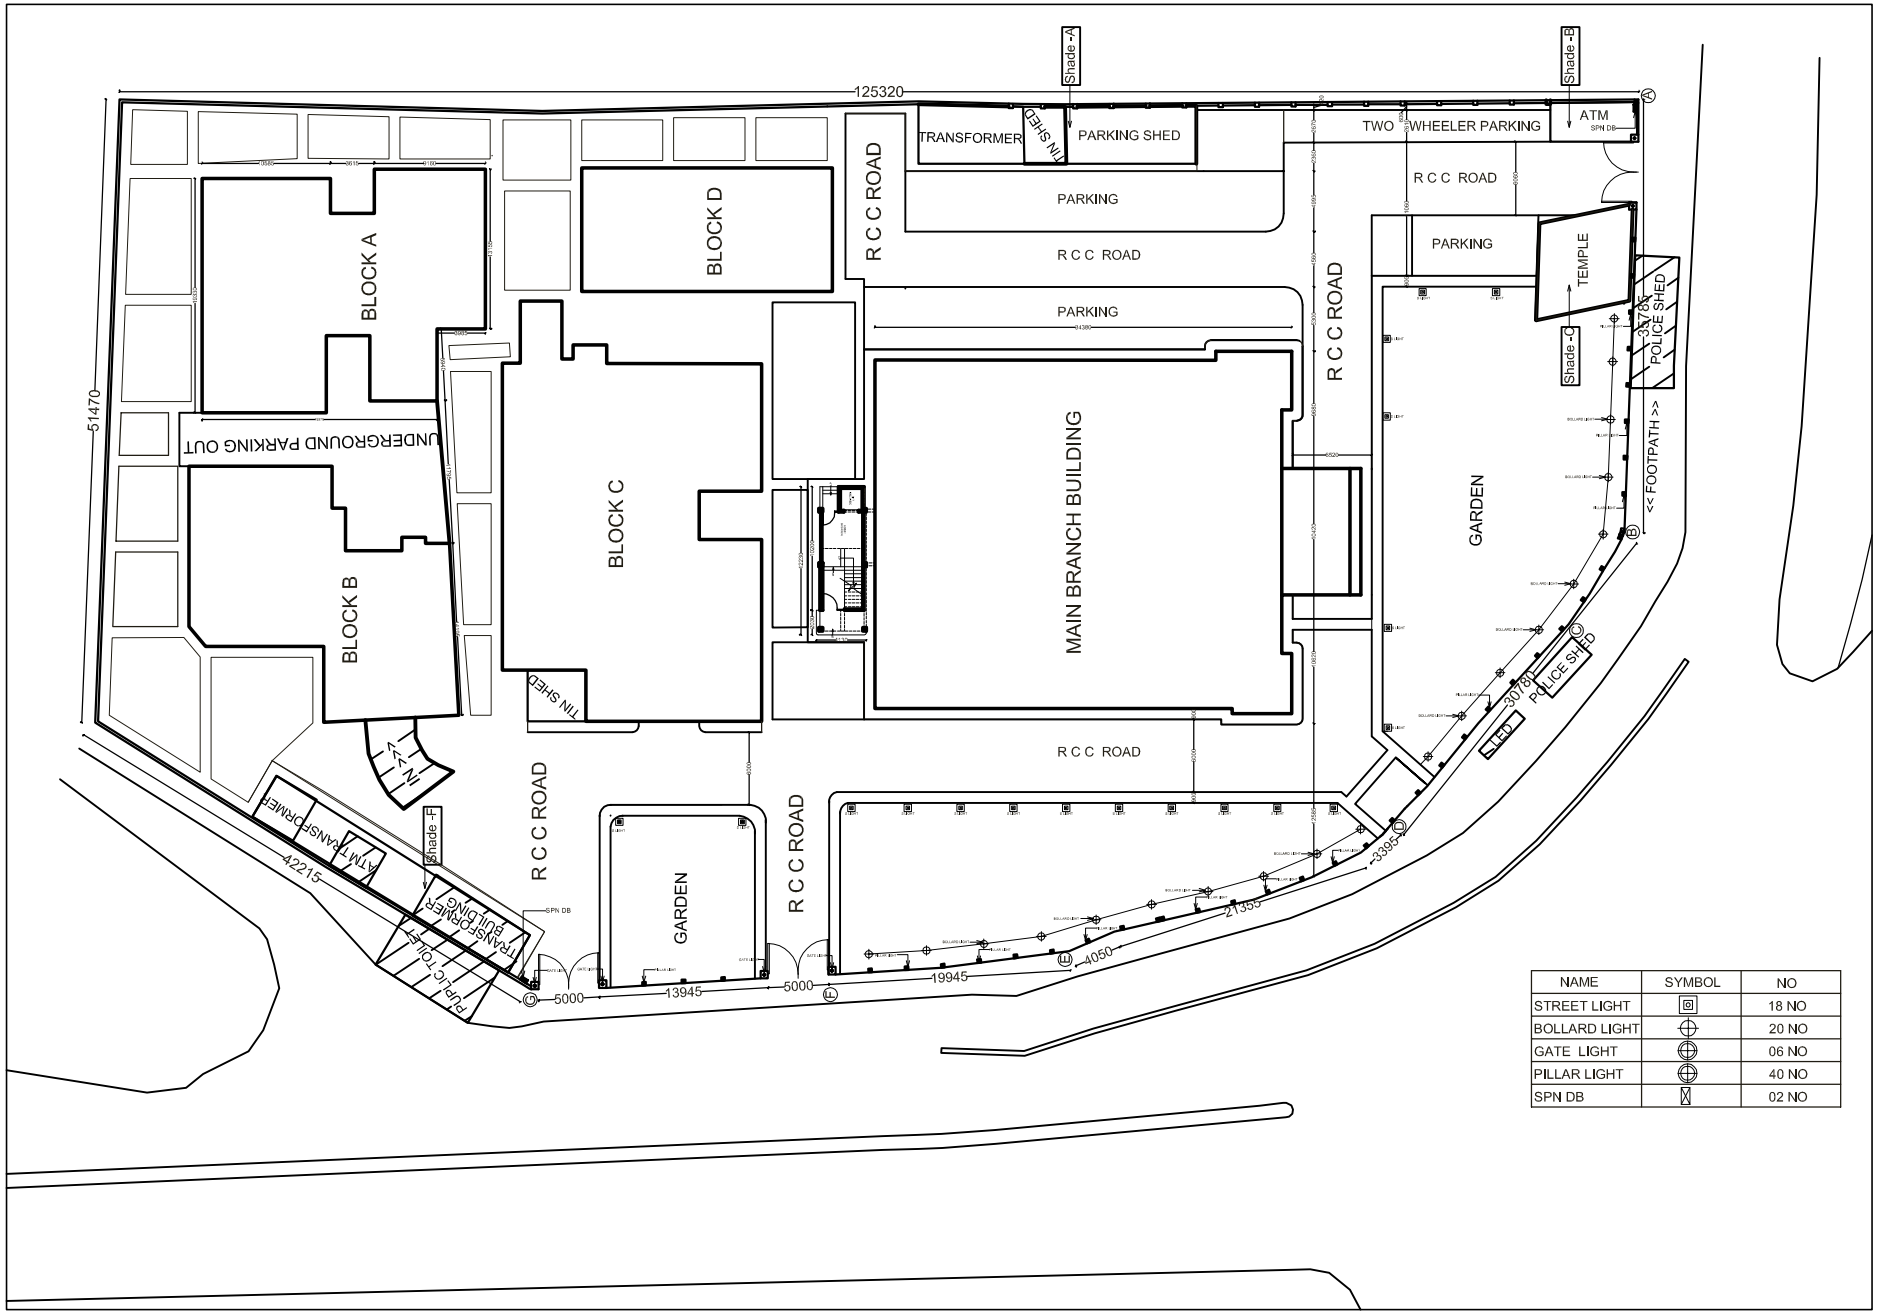

NAME	SYMBOL	NO
STREET LIGHT		18 NO
BOLLARD LIGHT		20 NO
GATE LIGHT		06 NO
PILLAR LIGHT		40 NO
SPN DB		02 NO

Key Plan:-

General Notes:-

- ALL DIMENSIONS ARE IN METRES & MILIMETRES UNLESS OTHERWISE MENTIONED
- THE WRITTEN DIMENSIONS ARE TO BE FOLLOWED AND THE DIMENSIONS ARE NOT TO BE MEASURED FROM THE DAWING.
- THIS DRAWING IS TO BE READ IN CONJUNCTION WITH SETTING OUT DRAWING
- THIS DRAWING IS A SOUL PROPERTY OF M/S GUPTA & ASSOCIATES.DO NOT COPY OR USE WITHOUT PERMISSION OF THE FIRM.
- IF ANY CONSIPIRACY FOUND IN DRAWING OR AT SITE .BRING IT TO OFFICE.

FOR ISSUE

no	issued	date	sign

FOR REVISION

no	revised	date	sign

architects

GUPTA & ASSOCIATES

Architects,Interior designers, Planners

mobile- +91-9935330077
mail :- office.guptaassociates@gmail.com
9B-42 Mohankunj,Vrindavan Colony
Rae bareli Road Lucknow-226029

project title

STRUCTURAL RETROFITTING & ALLIED WORKS.

CLIENT:-

INDIAN BANK FGMO OFFICE LKO.

drawing title

ELECTRICAL PLAN

north :

scale : 1:100	project no :
date : 07.05.2026	drawing no :
drawn by :	revision no :
checked by:	architect/sign :
approved by :	