
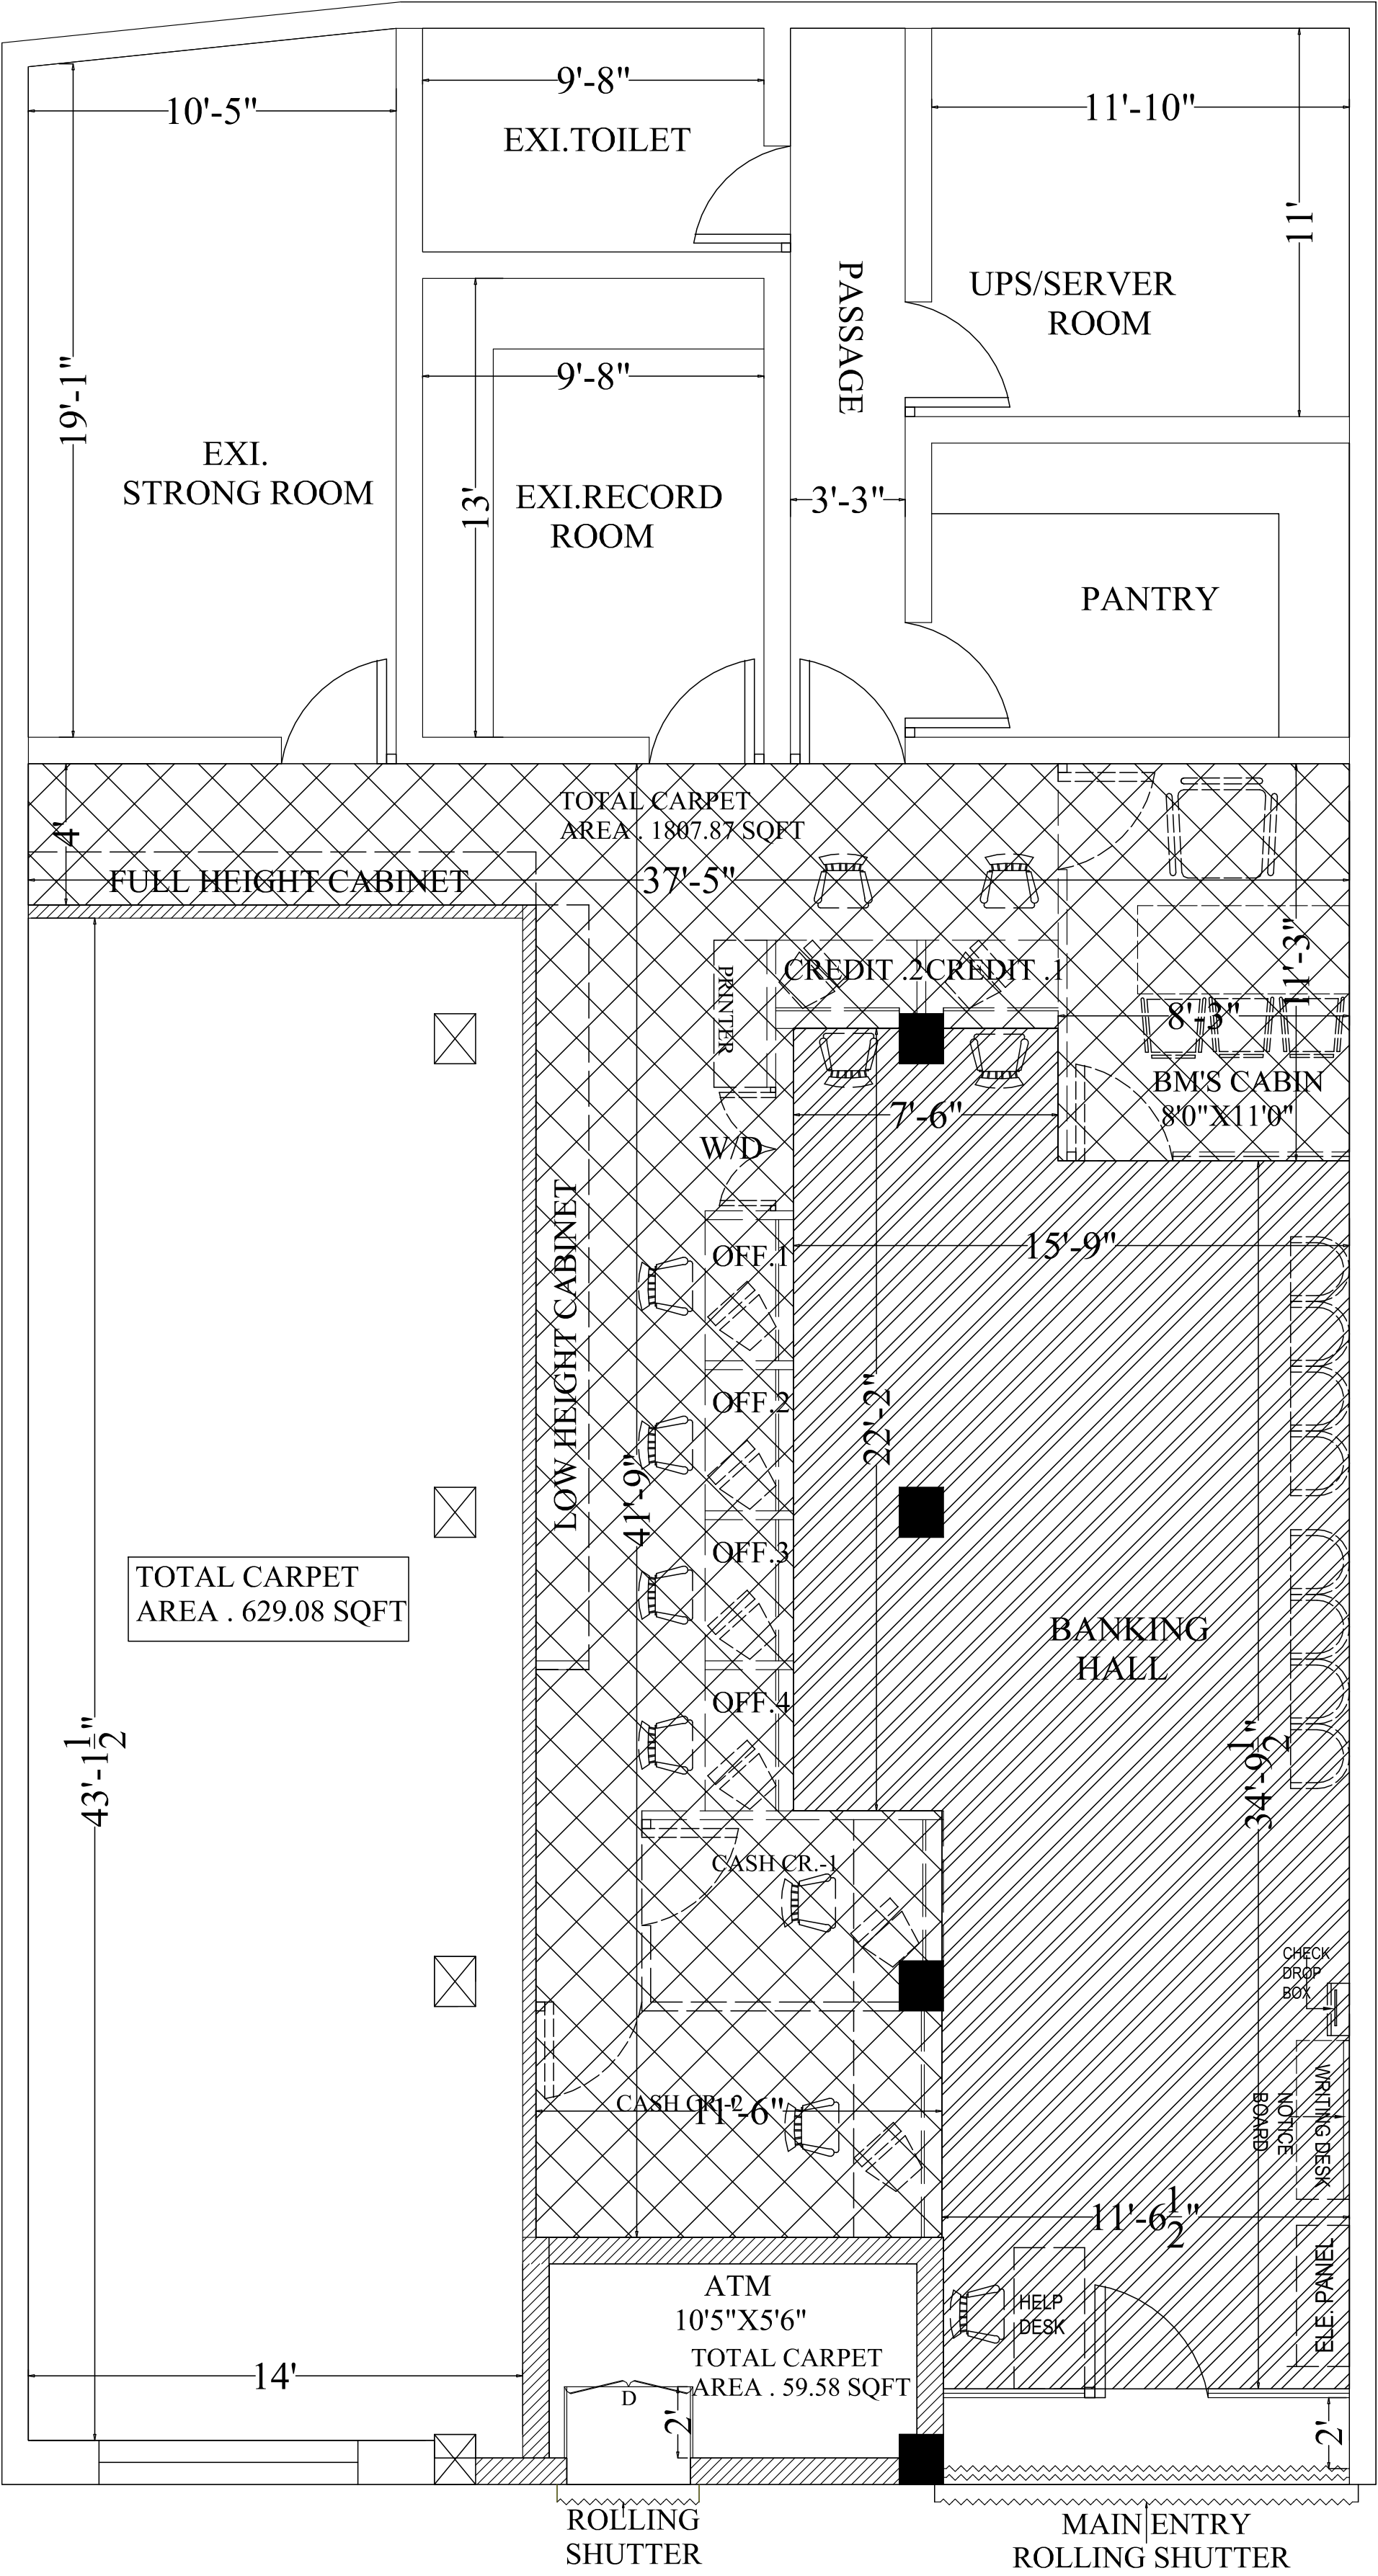


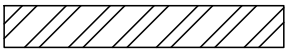

PROPOSED FALSE
CEILING LAYOUT
PLAN

ARMSTRONG FALSE CEILING
SHOWN THUS BY 

GYPSUM BOARD FALSE CEILING
SHOWN THUS BY 

PROJECT: REVISED INTERIOR LAYOUT PLAN FOR 'INDIAN BANK' AT
KALYANI DEVI PRAYAGRAJ (ALLAHABAD)

ZONE:PRAYAGRAJ

DRAWING TITLE:
FALSE CEILING LAYOUT PLAN

DEALT BY DATE SCALE

DRAWING NO.-02

CONSULTANT : -
 — ARCONS —
AR.AKHILESHWAR SINGH
OFF: LOTUS APARTMENT,TASHKAND
MARG,CIVIL LINES, ALLD.
TEL: +91-9415214329