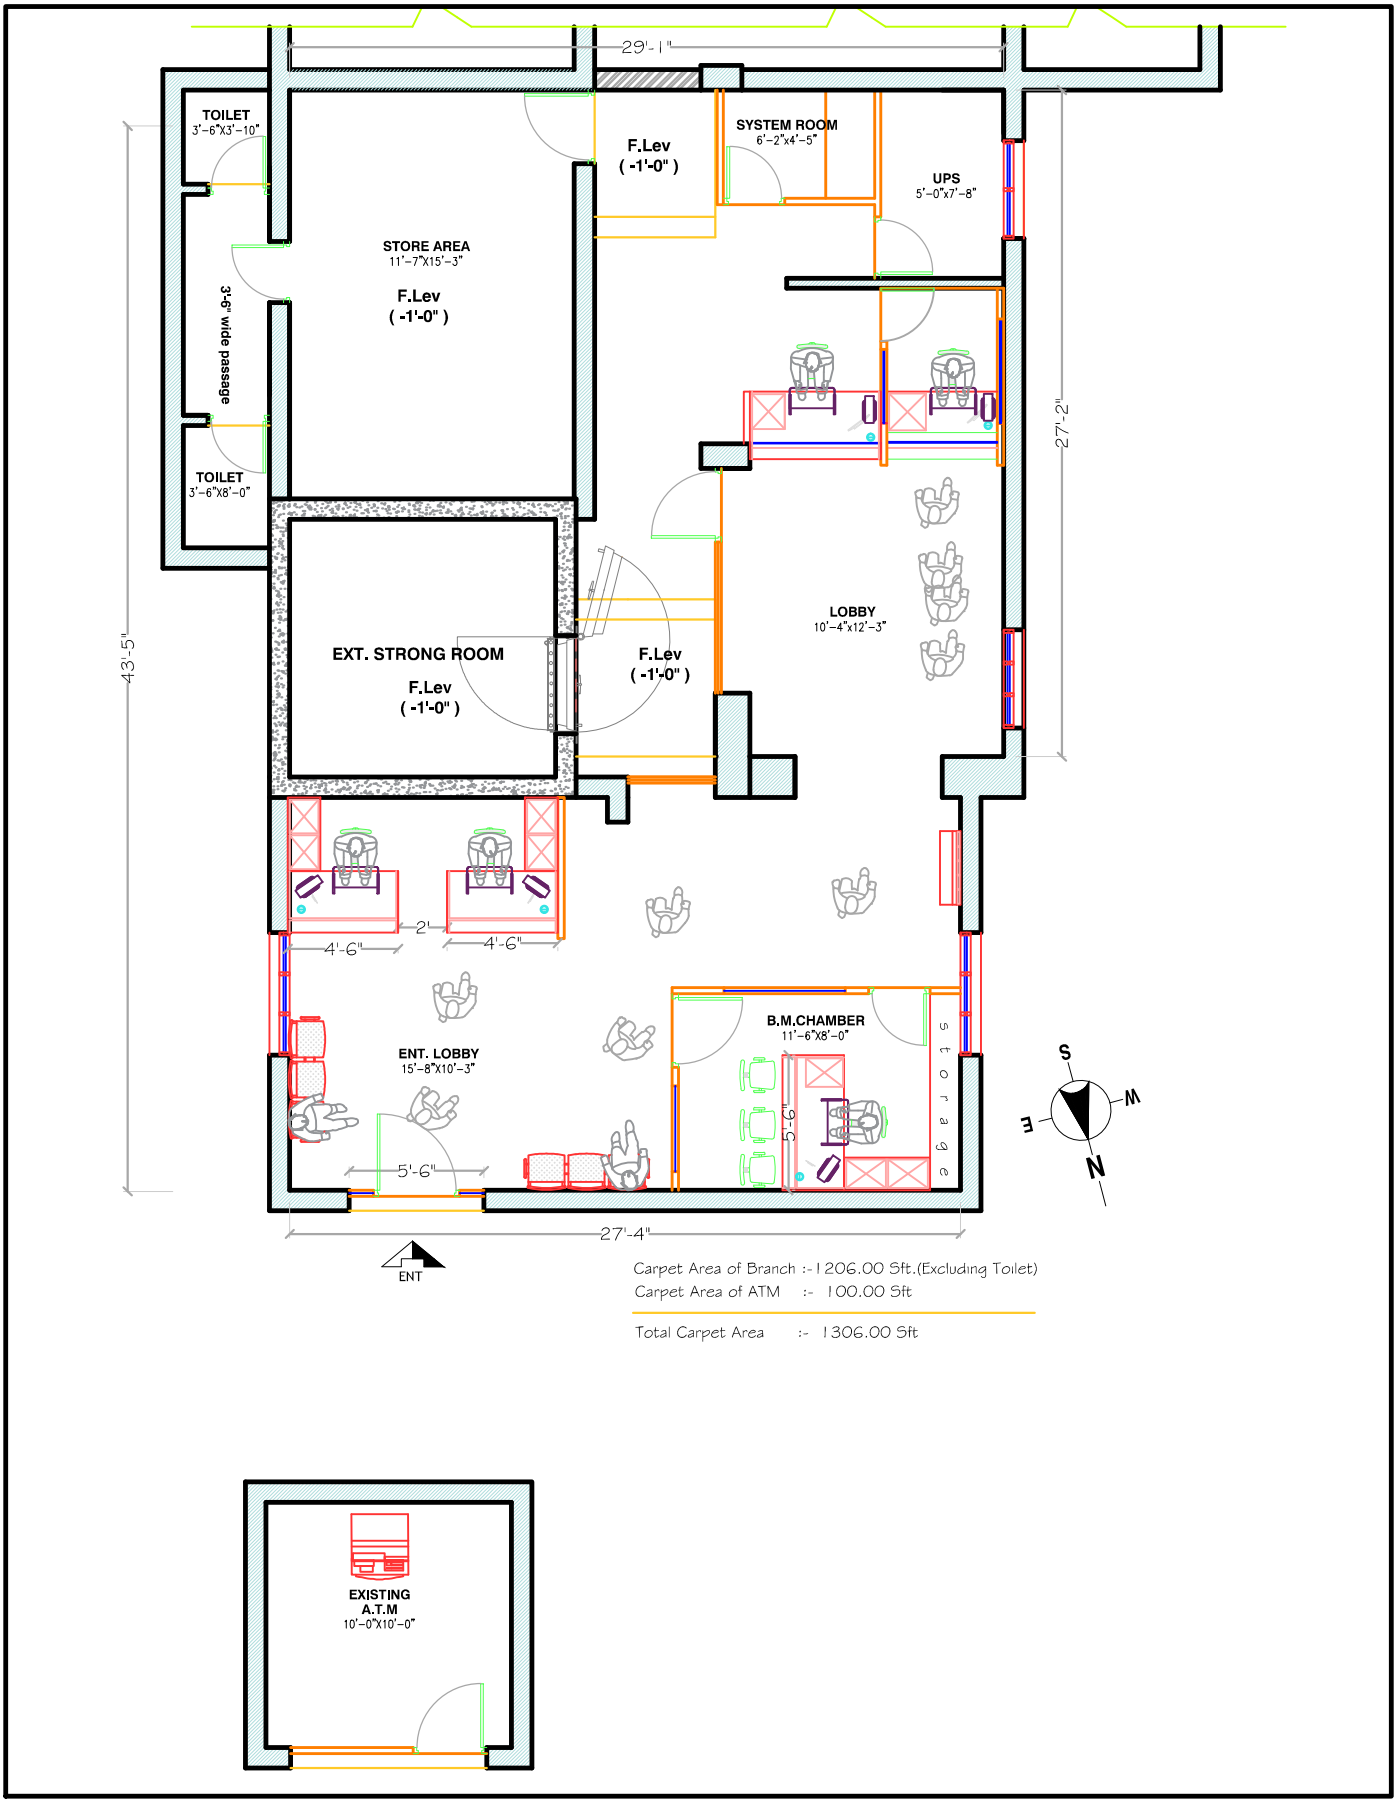

Carpet Area of Branch :- 1206.00 Sft.(Excluding Toilet)
Carpet Area of ATM :- 100.00 Sft

Total Carpet Area :- 1306.00 Sft

ALT-6

Clint Name. INDIAN BANK	Drg. Title. INTERIOR LAYOUT PLAN	Rev. No. 0 1 2 3 4 5 6 7 8 9	Drg. No. TA/IB/KUS/I/04
Location. KURANGA SASANA			Drawn by. S. S. A.
			Date. 09/12/2021

Techno Arch
Plot No.- 717, Jadupur, Near Ranasinghpur Moo Bus stand. Bhubaneswar Ph. 0674-2551479 Mobile. 9437189632