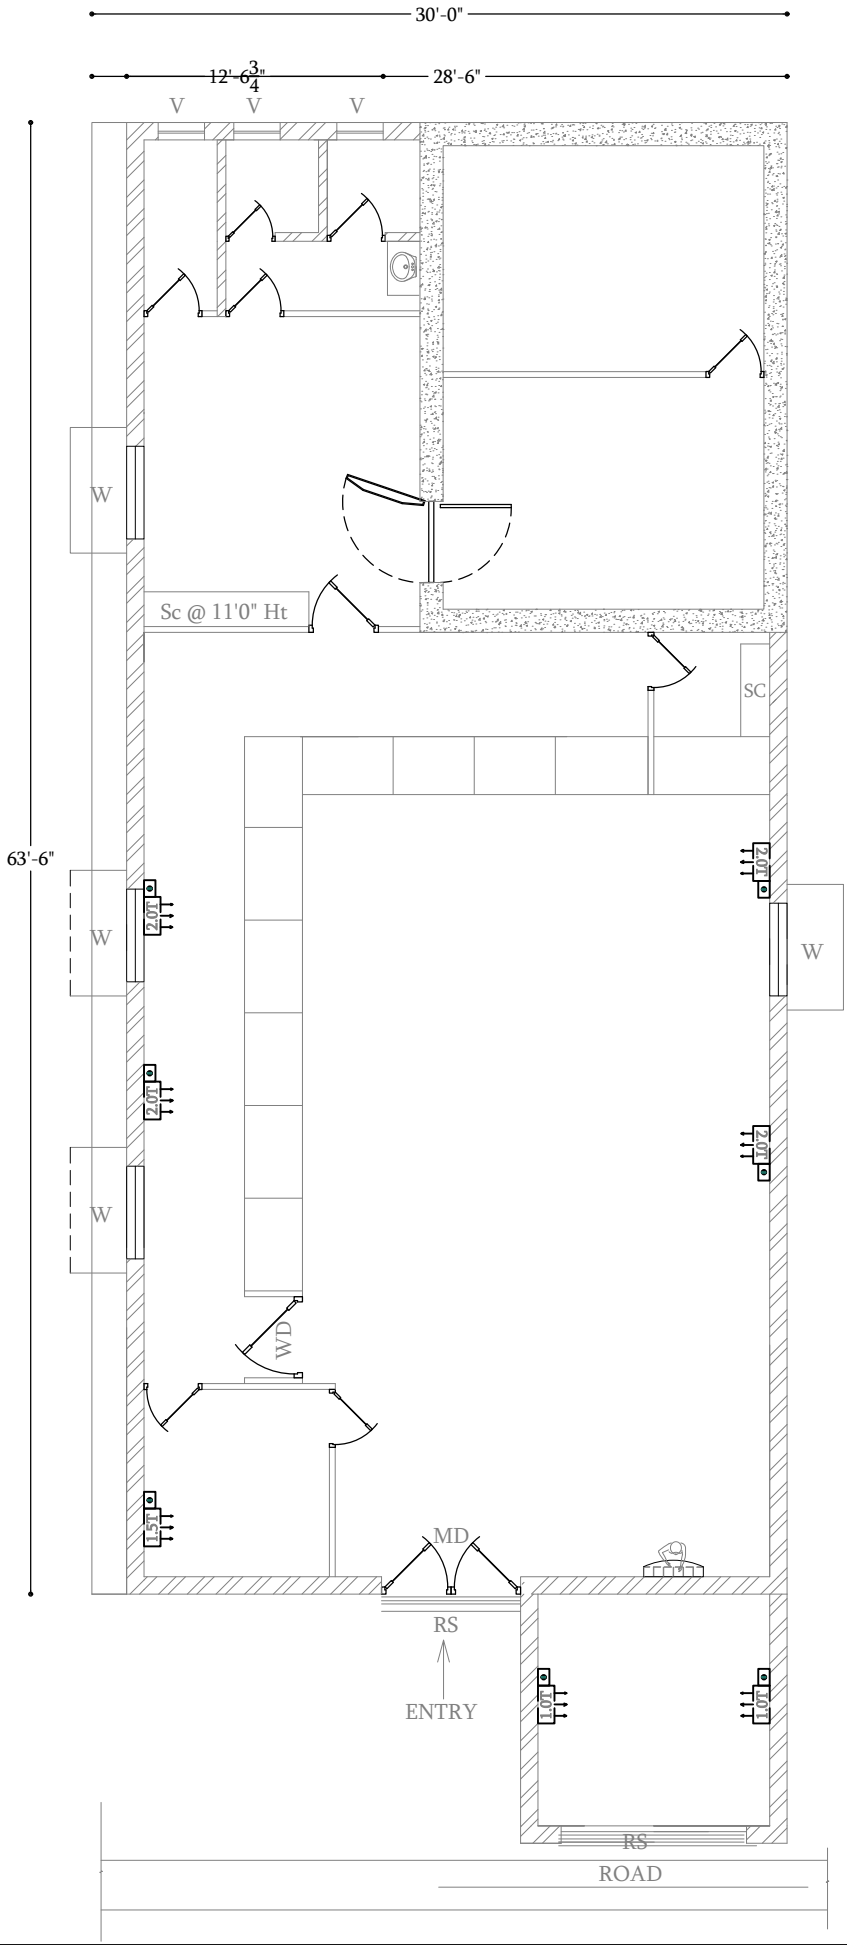

PROJECT

PROPOSED INTERIOR FURNISHING WORK FOR INDIAN BANK AT VOIMEDU BRANCH (NAGAPATTINAM ZONE)

NOTE

1) ALL DIMENSIONS ARE IN FEET & INCHES
2) DRAWING TO BE READ IN CONJUNCTION WITH DETAILS
3) ALL DISCREPANCIES MUST BE BROUGHT TO THE NOTICE OF THE ARCHITECT.

LEGENDS:

2.0T	MEGA SPLIT TYPE AC UNIT (2.0 TR) 5 STAR RATING
1.5T	MEGA SPLIT TYPE AC UNIT (1.5 TR) 5 STAR RATING
1.0T	MEGA SPLIT TYPE AC UNIT (1.0 TR) 5 STAR RATING

AREA DETAILING:

BANKING HALL = 1100.00 SQ.FT
SAFE ROOM = 277.00 SQ.FT
RECORD / DINING/UPS = 185.00 SQ.FT
ATM = 100.00 SQ.FT
TOTAL = 1638.00 SQ.FT

FALSE CELING

ATM = 100.00 SQ.FT
BANKING HALL = 1100.00 SQ.FT
TOTAL = 1200.00 SQ.FT

TITLE

AC LAYOUT

DRAWN : Er.SANKAR
SCALE : 1"=1'3"
JOB NO: -I13-2025
DATE : 30.09.2025
SHEET SIZE: A4

ARCHITECT

Ar. T.MAYILVAHANAN, M.E.,A.I.I.A.,M.C.A.,P.hd.,

COS CONSULTANCY SERVICES
ARCHITECTURE,INTERIORS,STRUCTURAL ENGINEERS & DESIGNERS
6/13, Kamaraj Nagar 4th Street,
Tallakulam, Madurai - 625002
Phone : 0452 - 2521869
Email id: cosquant93@gmail.com